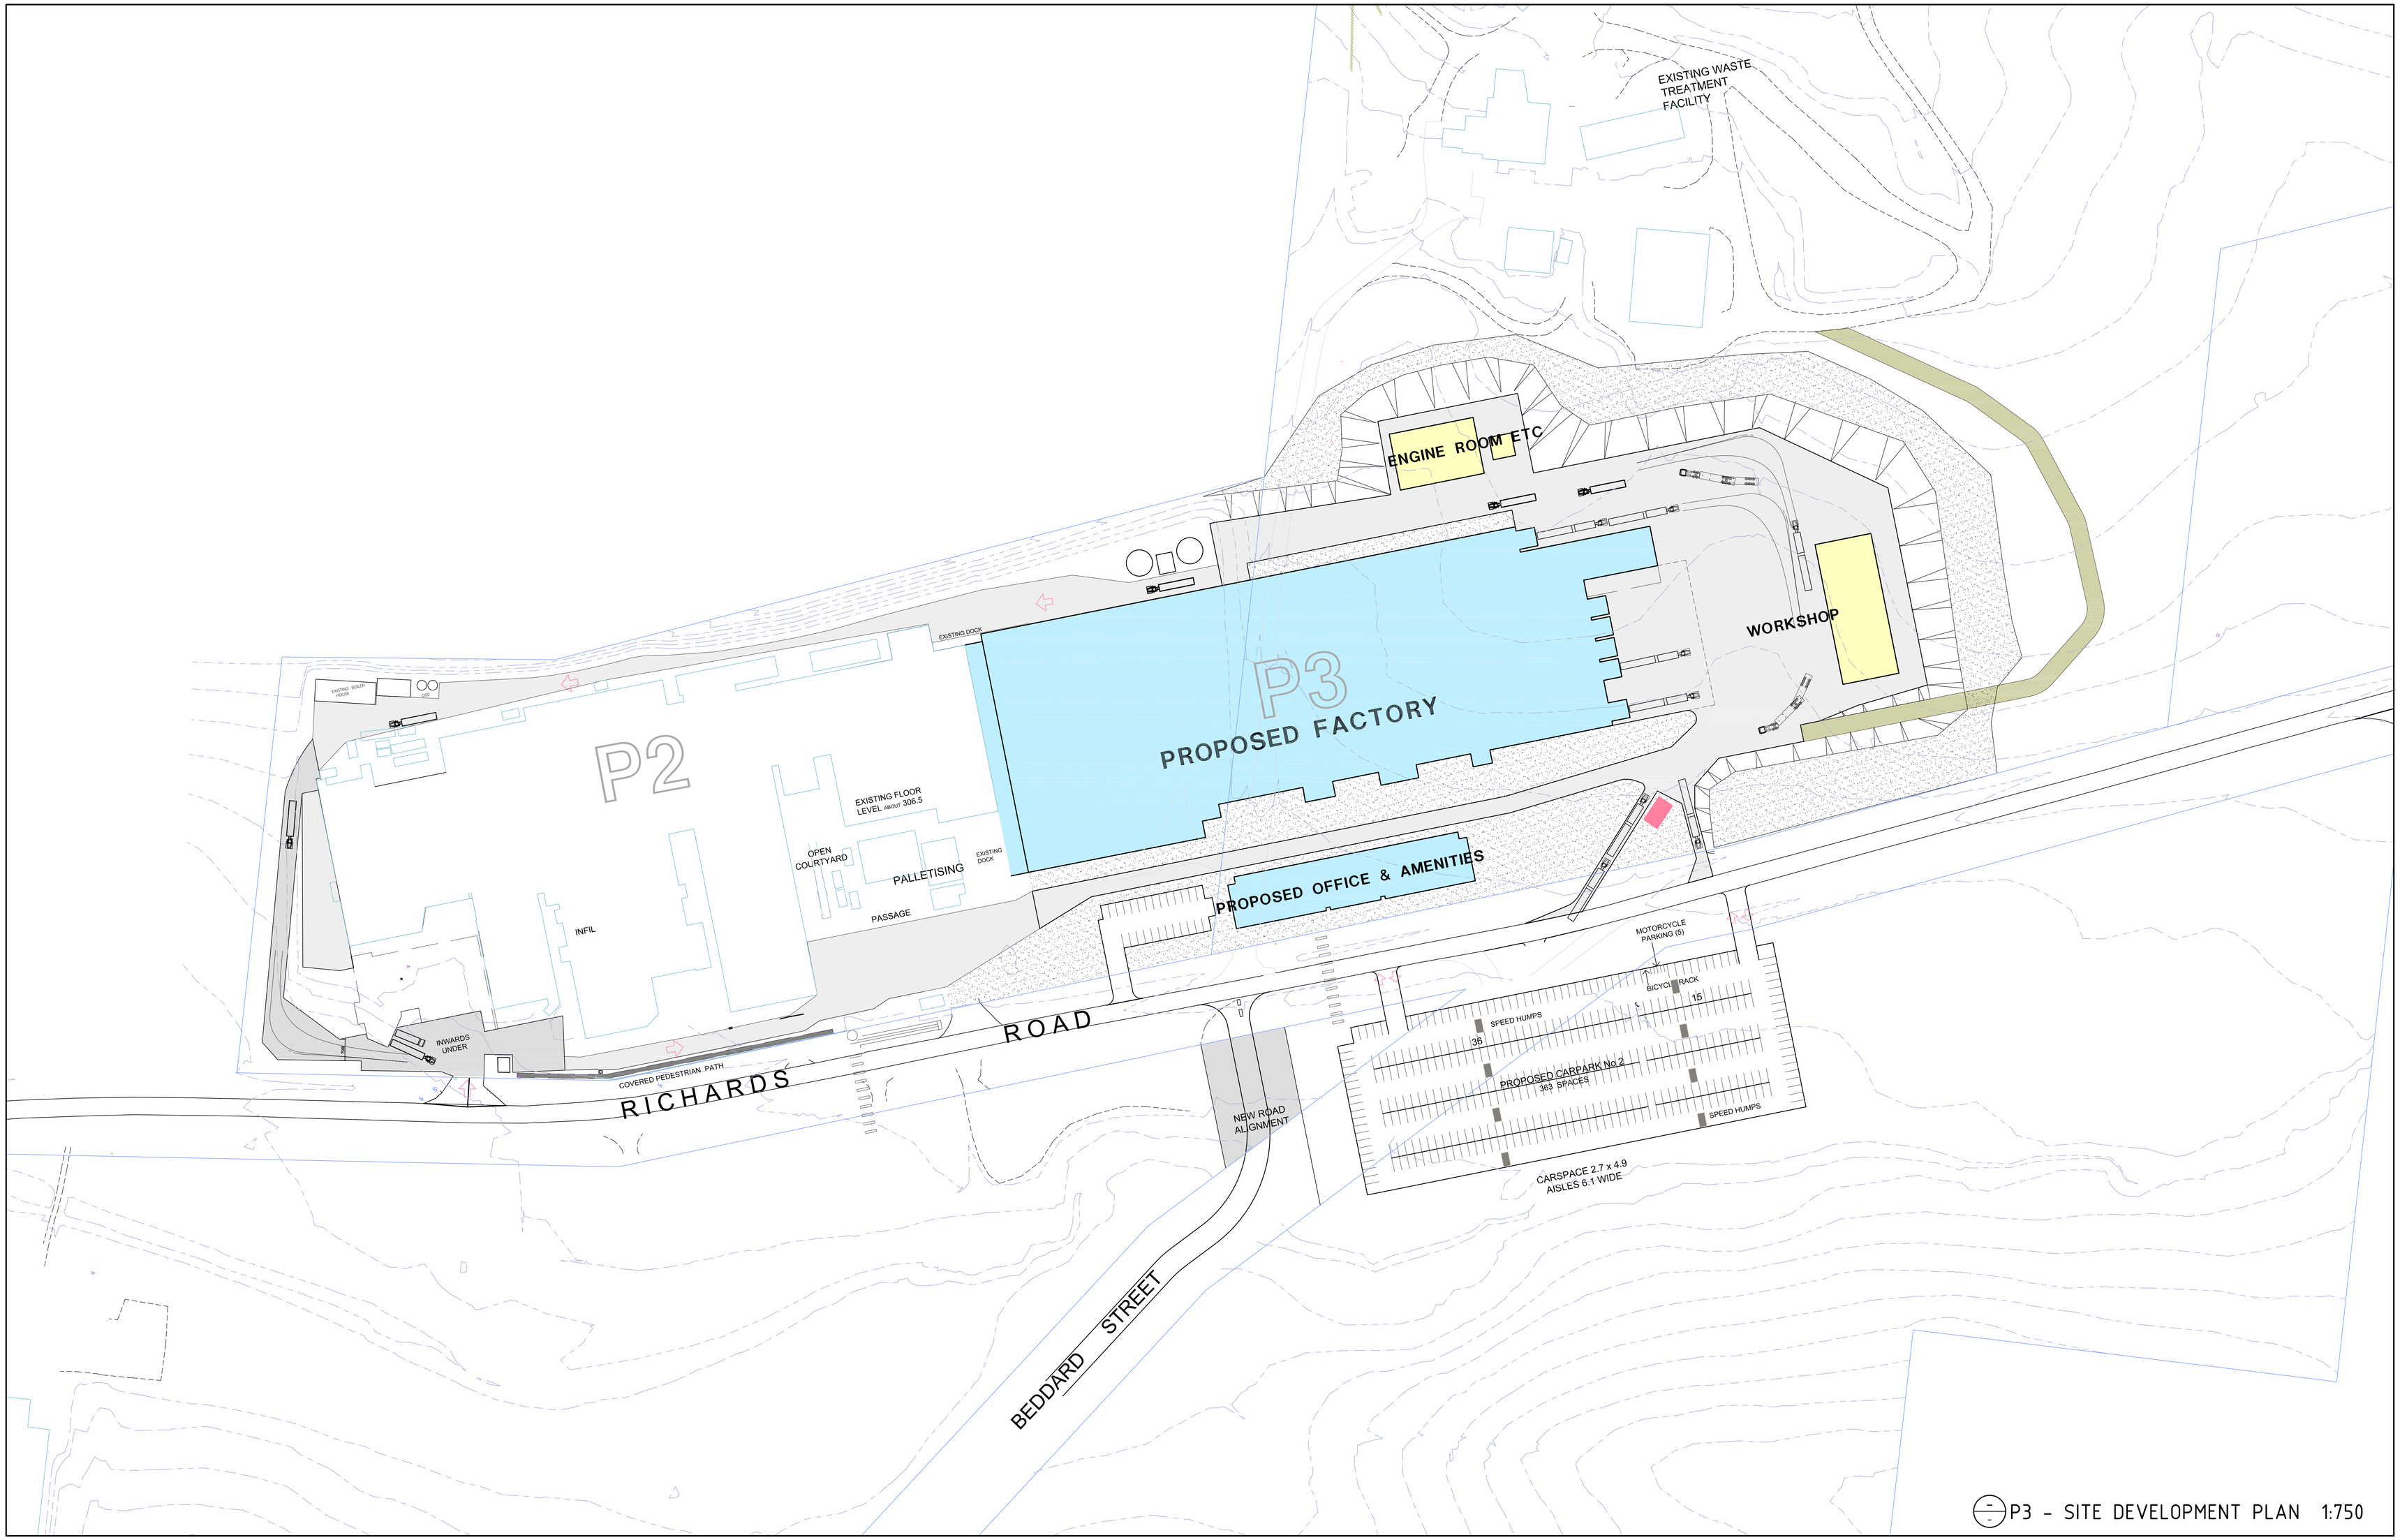

P3 - SITE DEVELOPMENT PLAN 1:750

PROJECT NORTH

ISSUE	REVISION	REVISED TP DRG	DATE	WRBM
A				

A0 15 7.5 0 15 30 45 60 75M 1:750

A3 7.5 0 15 30 45 60 75

CLIENT: GEORGE WESTON FOODS

PROJECT: GWF-KRC INTEGRATION PROJECT

DRAWING: OPTION 5ex - SITE PLAN TOWN PLANNING

MEATENG

MEATENG PTY. LTD. A.C.N. 005 496 587
8 MONTROSE STREET, HAWTHORN EAST, VICTORIA, AUSTRALIA, 3123.
PHONE (03) 9813 3444. FAX. (03) 9813 1208
EMAIL: meateng@bigpond.com

CONSULTANT:

SHEET SIZE: A0

DRAWN: GG | SCALE: 1:750

CHECKED: | DATE: 15.03.09

COPYRIGHT:
THE DOCUMENT IS AND SHALL REMAIN THE PROPERTY OF MEATENG PTY LTD. THE DOCUMENT MAY ONLY BE USED FOR THE PURPOSE FOR WHICH IT WAS SUBMISSIONED AND IN ACCORDANCE WITH THE TERMS OF THE ENGAGEMENT FOR THE PROJECT. OTHER DISTRIBUTION OR DISCLOSURE IN ANY FORM WHATSOEVER IS PROHIBITED. ©

ALL DIMENSIONS MUST BE VERIFIED ON SITE PRIOR TO COMMENCEMENT OF ANY WORKS. REFER TO DIMENSIONS. DO NOT SCALE

P | W | C

JOB No. 429-05/30 | No. TP13 | ISSUE A