SUMMARY OF DEVELOPMENT:

	UNIT 1	UNIT 2
SITE AREA	**693.0 sqm** Updated to the new Title Plan 943946N Volume 11150 Folio 763	
FIRST FLOOR AREA (% RELATIVE TO GF AREA)	79.5 sqm (49.8%)	86.2 sqm (50%)
BALCONIES	11.4 sqm	12.7 sqm
GROUND FLOOR AREA	159.5 sqm	171.2 sqm
PORCH	12.3 sqm	14.1 sqm
TOTAL AREA	239 sqm (25.8sq)	256.6sqm (27.7sq)
PRIVATE OPEN SPACE	93.1 sqm MIN.	90 sqm MIN.
DRIVEWAY	60.4 sqm	
PERMEABILITY	42%	
SITE COVERAGE	47%	

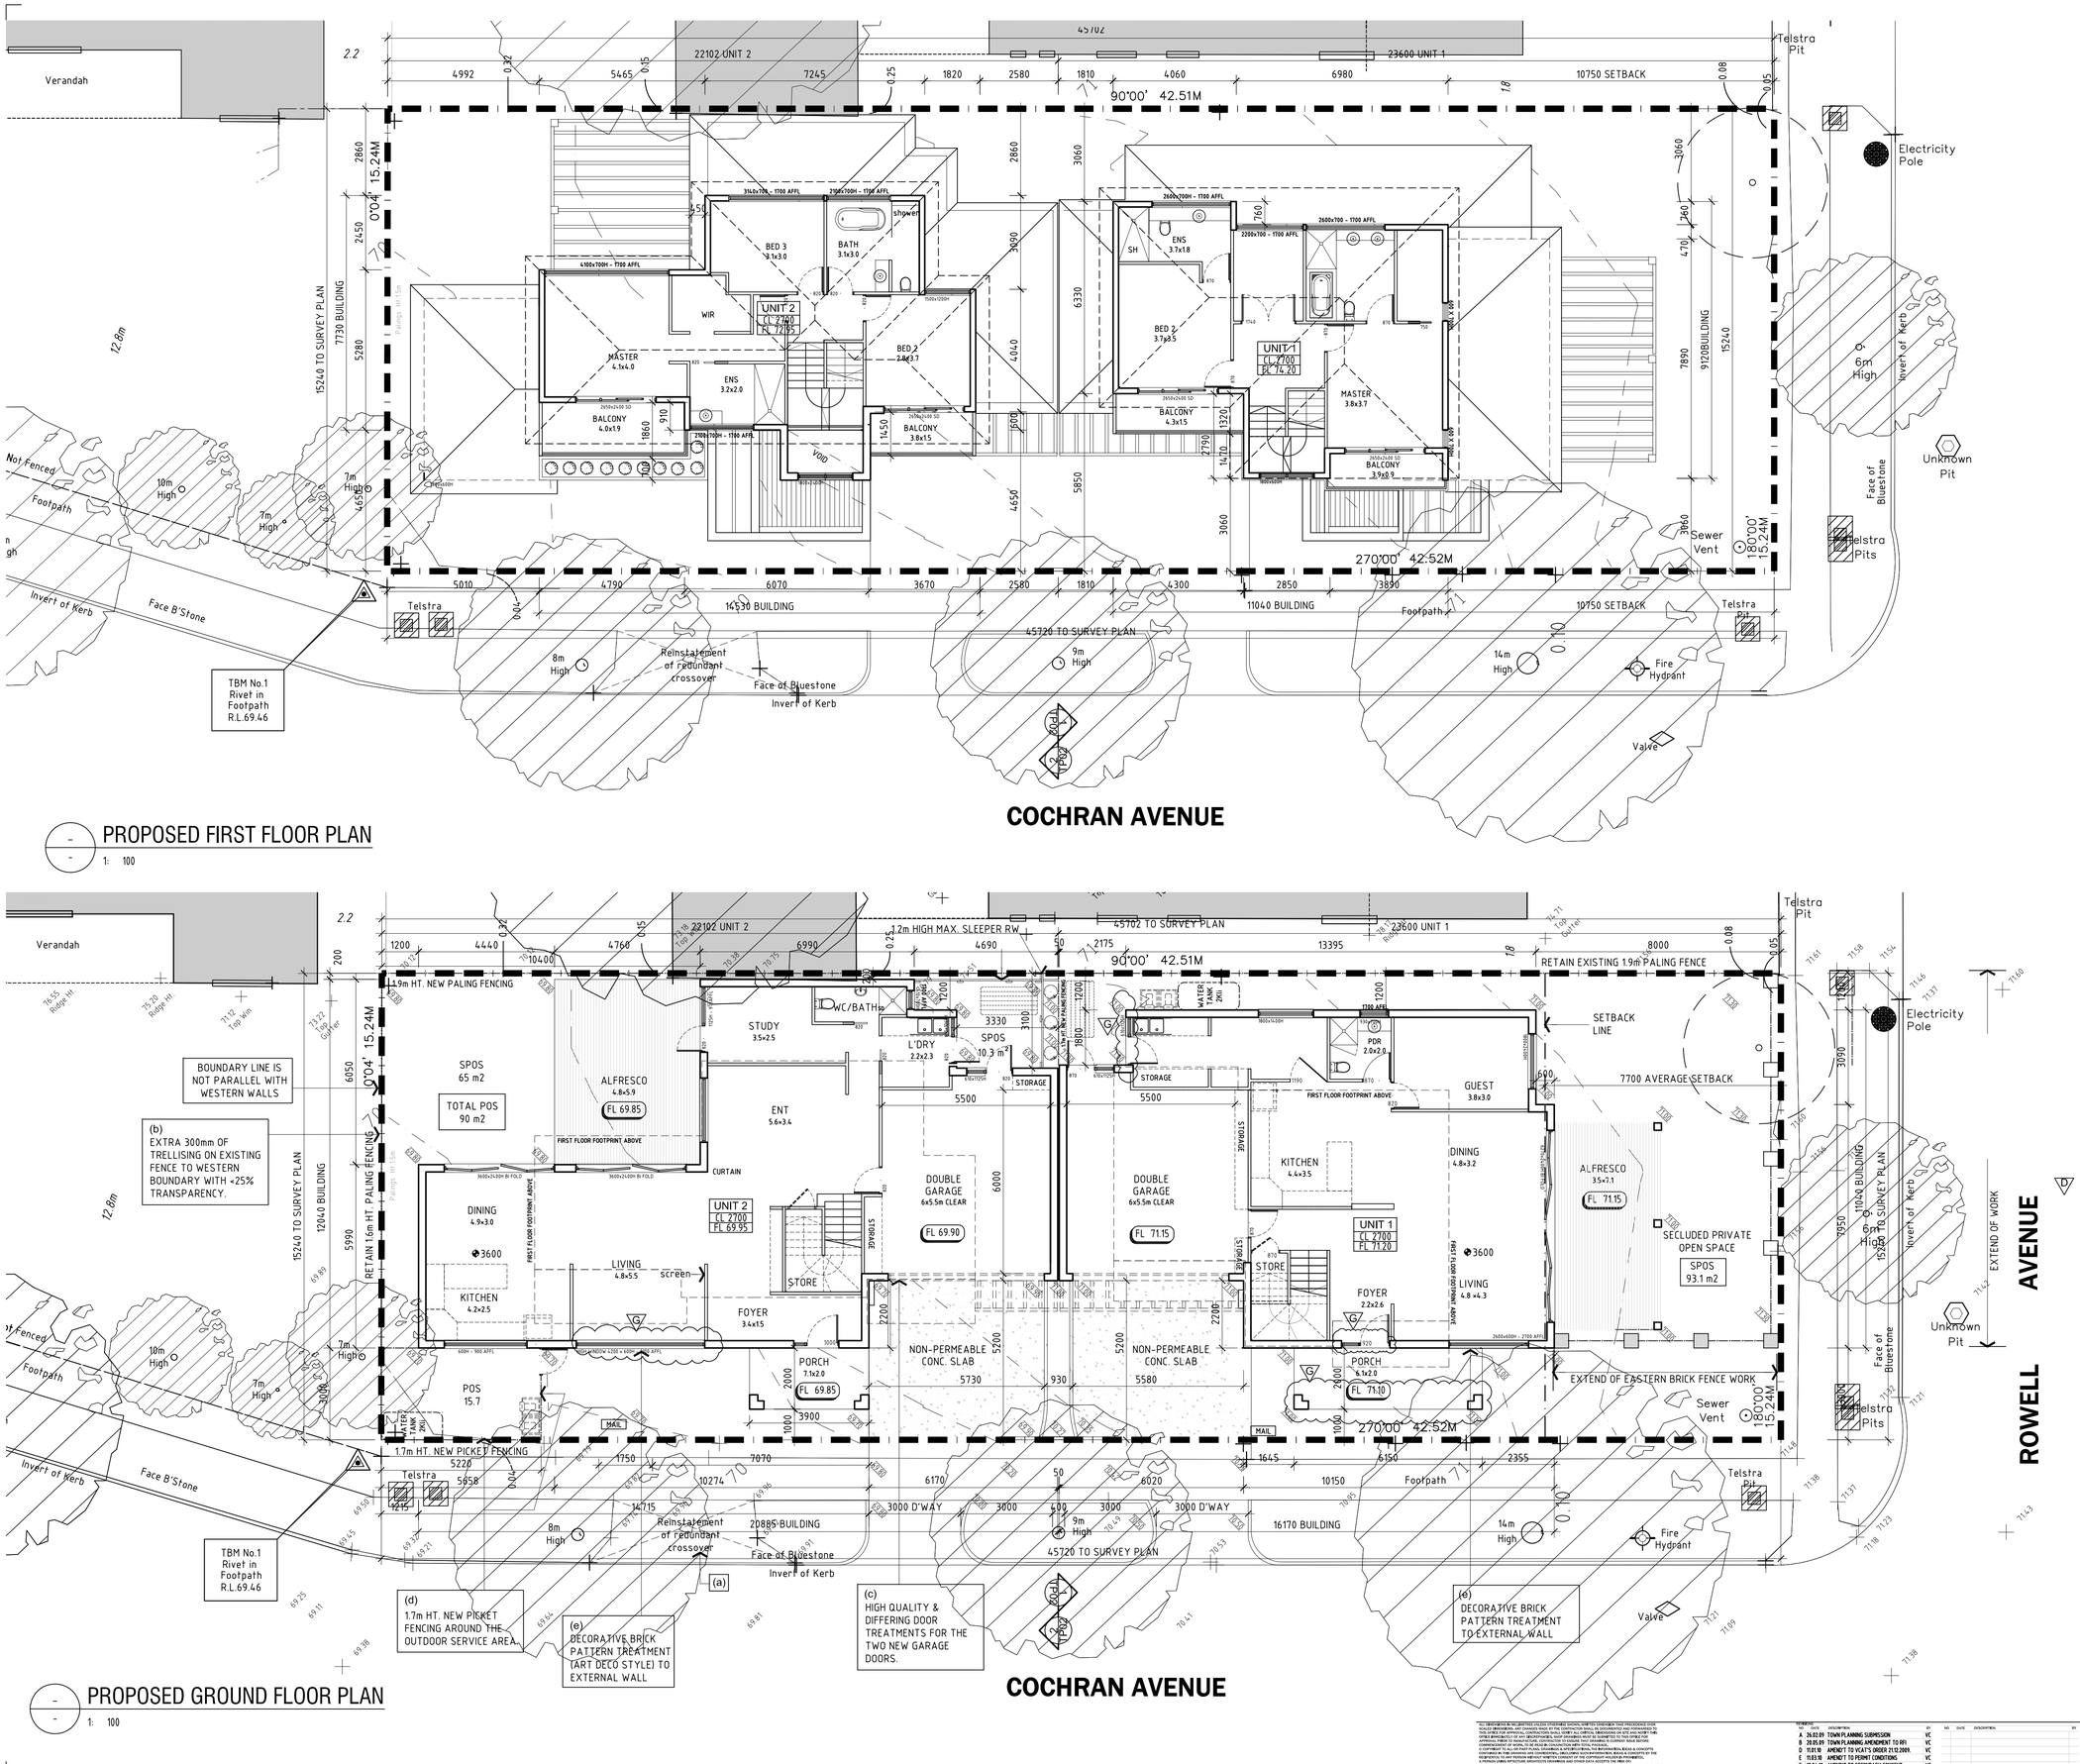

PROPOSED FIRST FLOOR PLAN

1: 100

PROPOSED GROUND FLOOR PLAN

1: 100

LEGEND

DARK COLOURED CONCRETE OR BITUMENT DRIVEWAY AND PATHS

TOWN PLANNING SUBMISSION

ALL DIMENSIONS IN MILLIMETRES UNLESS OTHERWISE SHOWN. WRITTEN DIMENSIONS TAKE PRECEDENCE OVER SCALED DIMENSIONS. DO NOT SCALE DRAWINGS. CHECK ALL DIMENSIONS ON SITE BEFORE COMMENCING ANY WORK. THIS OFFICE TO BE NOTIFIED OF ANY DISCREPANCIES. SHOP DRAWINGS MUST BE SUBMITTED TO THIS OFFICE FOR APPROVAL BEFORE ANY WORK IS COMMENCED. ALL SHOP DRAWINGS MUST BE CHECKED AND SIGNED BY THE BUILDER PRIOR TO SUBMISSION TO THIS OFFICE. THESE DRAWINGS ARE TO BE READ IN CONJUNCTION WITH ALL OTHER CONTRACT DOCUMENTS, SPECIFICATIONS, ENGINEERS DETAILS, THE BUILDING CODE OF AUSTRALIA, AUSTRALIAN STANDARDS, AND ALL OTHER RELEVANT STATUTORY REQUIREMENTS. ALL DESIGNS, PLANS, SPECIFICATIONS AND DRAWINGS ARE COPYRIGHT AND REMAIN THE PROPERTY OF THE ARCHITECT. THEY MUST NOT BE USED, REPRODUCED OR COPIED IN ANY WAY WHATSOEVER, WHOLE OR IN PART, WITHOUT PRIOR WRITTEN PERMISSION OF RPTECTURE ARCHITECTS. ALL DRAWINGS, PLANS, SPECIFICATIONS AND DESIGNS ARE TO BE RETURNED ON REQUEST. IF A PERSON, FIRM, CORPORATION, ARCHITECTS, DRAUGHTSMEN AND OTHER SIMILAR ASSISTANTS USE, COPIES OR REPRODUCES THE DRAWINGS, PLANS, SPECIFICATIONS AND DESIGNS WITHOUT THE WRITTEN PERMISSION OF RPTECTURE ARCHITECTS, THEY WILL BE LIABLE FOR ANY LOSS OR DAMAGE SUFFERED BY RPTECTURE ARCHITECTS AND MAY BE SUBJECT TO LEGAL ACTION. IF A PERSON, FIRM, CORPORATION, ARCHITECTS, DRAUGHTSMEN AND OTHER SIMILAR ASSISTANTS USE THE DRAWINGS AND OTHER DATA IN ELECTRONIC FORM WITHOUT REQUESTING AND OBTAINING THEM FOR THAT PURPOSE IN WRITING BY RPTECTURE ARCHITECTS, THEY WILL BE LIABLE FOR ANY LOSS OR DAMAGE SUFFERED BY RPTECTURE ARCHITECTS AND MAY BE SUBJECT TO LEGAL ACTION. USING THE DRAWINGS OR OTHER DATA FOR ANY PURPOSE NOT AGREED TO IN WRITING BY RPTECTURE ARCHITECTS,